



FONT: ARIAL BOLD WHITE  
TEXT HEIGHT: 0.06"  
WIDTH: 0.04"

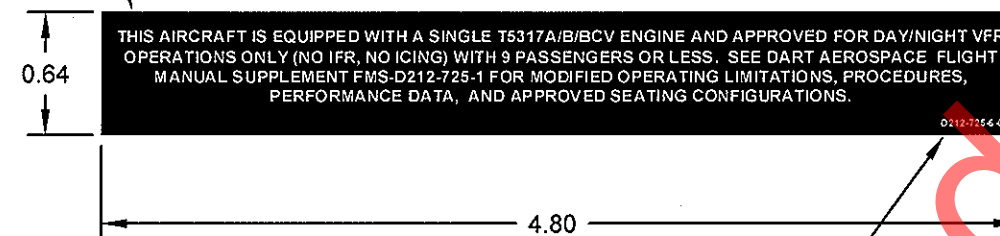

OR

FONT: ARIAL BOLD BLACK  
TEXT HEIGHT: 0.06"  
WIDTH: 0.04"

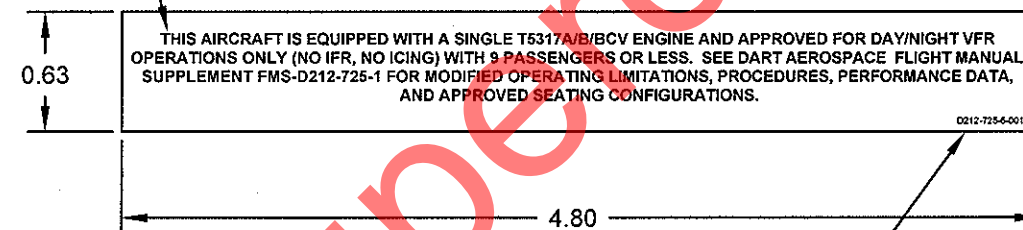

"D212-725-6-001"  
FONT: ARIAL WHITE  
TEXT HEIGHT: 0.04"  
WIDTH: 0.02"


"D212-725-6-001"  
FONT: ARIAL BLACK  
TEXT HEIGHT: 0.04"  
WIDTH: 0.02"


#### D212-725-6-001 PLACARD

#### NOTES:

- 1) MATERIAL: WHITE LETTERS AND LOGO ON BLACK ADHESIVE BACK VINYL.  
MANUFACTURED FROM 3M 7 MIL MASKING FILM #8522CP OR AVERY IPM #2031  
OR  
BLACK LETTERS AND LOGO ON WHITE ADHESIVE BACK VINYL.  
MANUFACTURED FROM 3M 7 MIL MASKING FILM #8522CP OR AVERY IPM #2031
- 2) FINISH: N/A
- 3) TOLERANCES: PER DART QSI 018 UNLESS OTHERWISE NOTED
- 4) UNITS: INCHES UNLESS OTHERWISE NOTED
- 5) BREAK SHARP EDGES: N/A
- 6) IDENTIFICATION: N/A
- 7) WEIGHT: N/A

D	REVISE -007/ -011 (ZN A4-4, B4-6); ADD FINISH TO -011	RF	10.05.26
C	DRAWING UPDATED TO CURRENT STANDARDS. ADD -007/ -009/ -011; UPDATE PLACARD FONT COLOR	RF	09.12.01
B	REVISE -001/ -003; ADD -005	RF	07.03.08
A	NEW ISSUE	RF	06.12.08
REV.	DESCRIPTION	BY	DATE
DESIGN	DS	<b>DART AEROSPACE LTD</b> HAWKESBURY, ONTARIO, CANADA	
DRAWN	RF		
CHECKED	<i>[Signature]</i>	DRAWING NO.	REV. D
MFG. APPR.	<i>[Signature]</i>	D212-725-6	SHEET 1 OF 6
APPROVED	<i>[Signature]</i>	TITLE	SCALE
DE APPR.	<i>[Signature]</i>	PLACARDS	NTS
DATE	10.05.26	COPYRIGHT © 2006 BY DART AEROSPACE LTD THIS DOCUMENT IS PRIVATE AND CONFIDENTIAL AND IS SUPPLIED ON THE EXPRESS CONDITION THAT IT IS NOT TO BE USED FOR ANY PURPOSE OR COPIED OR COMMUNICATED TO ANY OTHER PERSON WITHOUT WRITTEN PERMISSION FROM DART AEROSPACE LTD.	

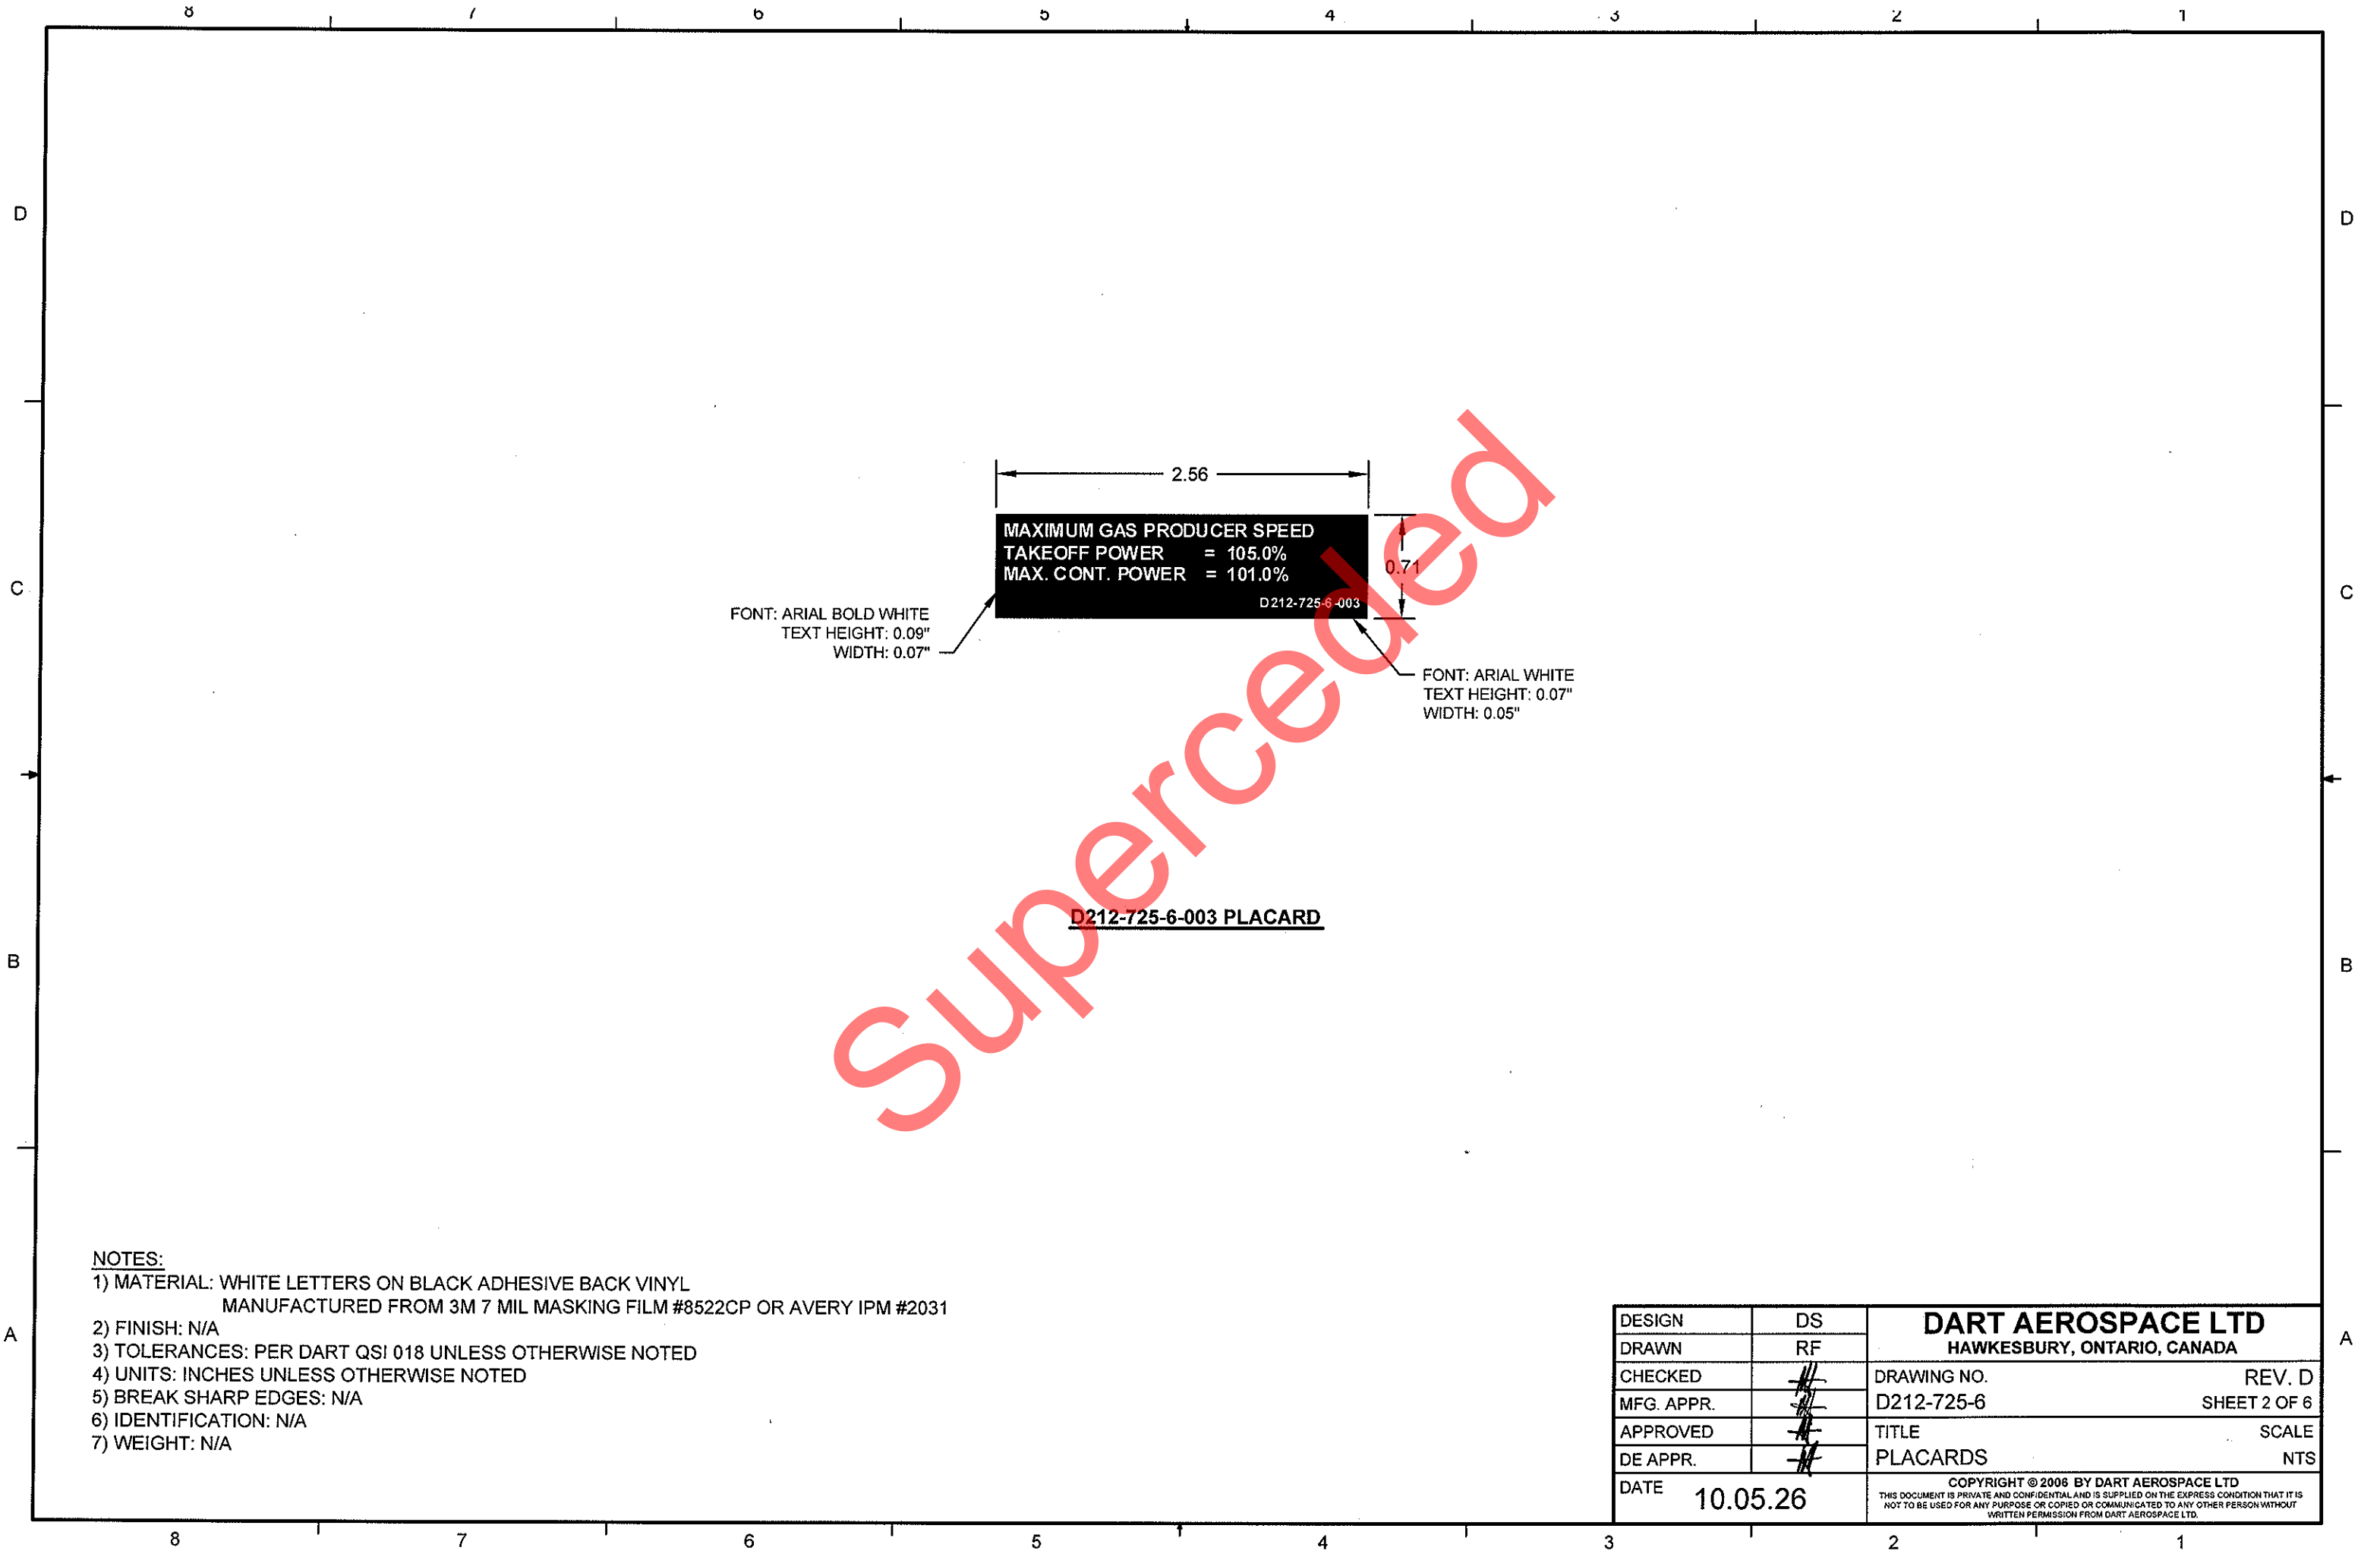

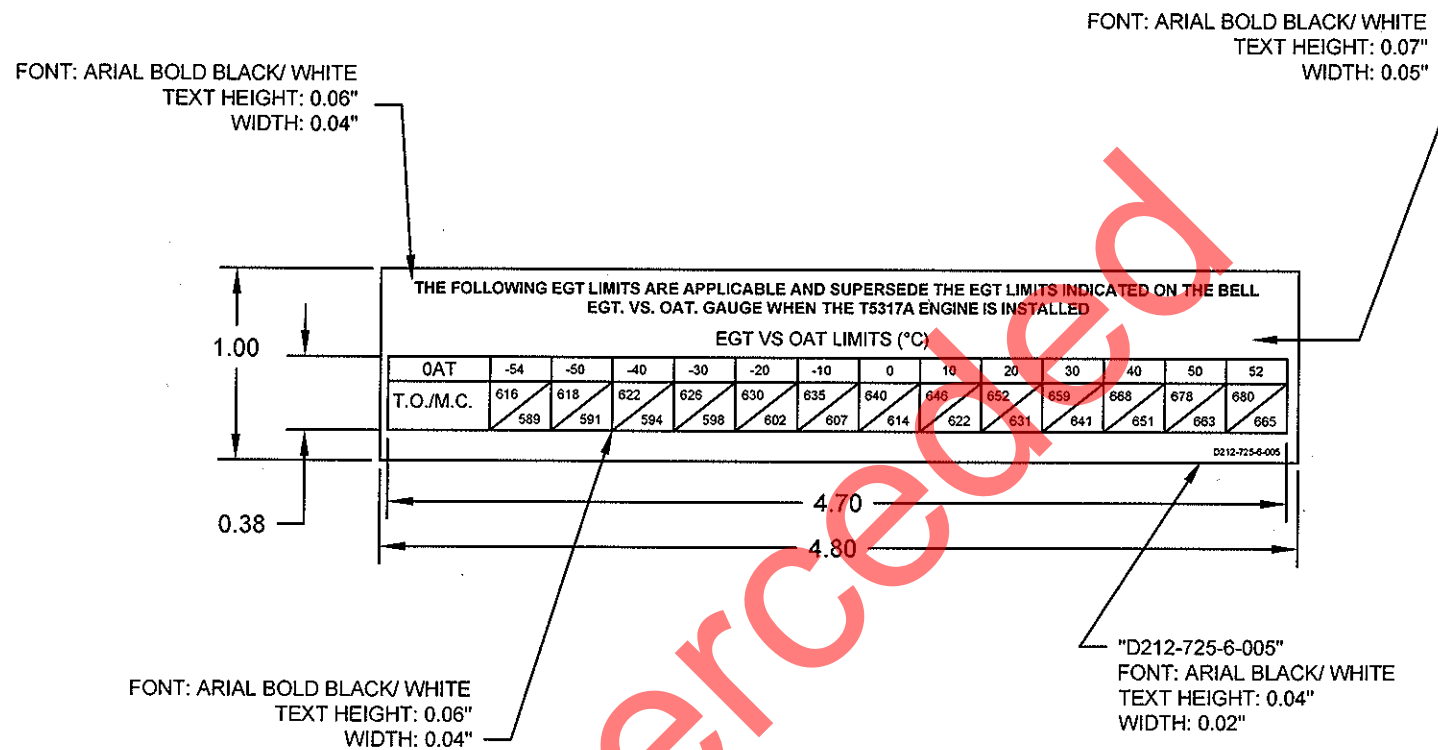



**D212-725-6-005 PLACARD**

**NOTES:**

- 1) MATERIAL: BLACK LETTERS AND LOGO ON WHITE ADHESIVE BACK VINYL. (SHOWN)  
MANUFACTURED FROM 3M 7 MIL MASKING FILM #8522CP OR AVERY IPM #2031  
OR  
WHITE LETTERS AND LOGO ON BLACK ADHESIVE BACK VINYL.  
MANUFACTURED FROM 3M 7 MIL MASKING FILM #8522CP OR AVERY IPM #2031
- 2) FINISH: N/A
- 3) TOLERANCES: PER DART QSI 018 UNLESS OTHERWISE NOTED
- 4) UNITS: INCHES UNLESS OTHERWISE NOTED
- 5) BREAK SHARP EDGES: N/A
- 6) IDENTIFICATION: N/A
- 7) WEIGHT: N/A

DESIGN	DS	DART AEROSPACE LTD HAWKESBURY, ONTARIO, CANADA	
DRAWN	RF		
CHECKED		DRAWING NO.	REV. D
MFG. APPR.		D212-725-6	SHEET 3 OF 6
APPROVED		TITLE	SCALE
DE APPR.		PLACARDS	NTS
DATE	10.05.26	COPYRIGHT © 2006 BY DART AEROSPACE LTD THIS DOCUMENT IS PRIVATE AND CONFIDENTIAL AND IS SUPPLIED ON THE EXPRESS CONDITION THAT IT IS NOT TO BE USED FOR ANY PURPOSE OR COPIED OR COMMUNICATED TO ANY OTHER PERSON WITHOUT WRITTEN PERMISSION FROM DART AEROSPACE LTD.	

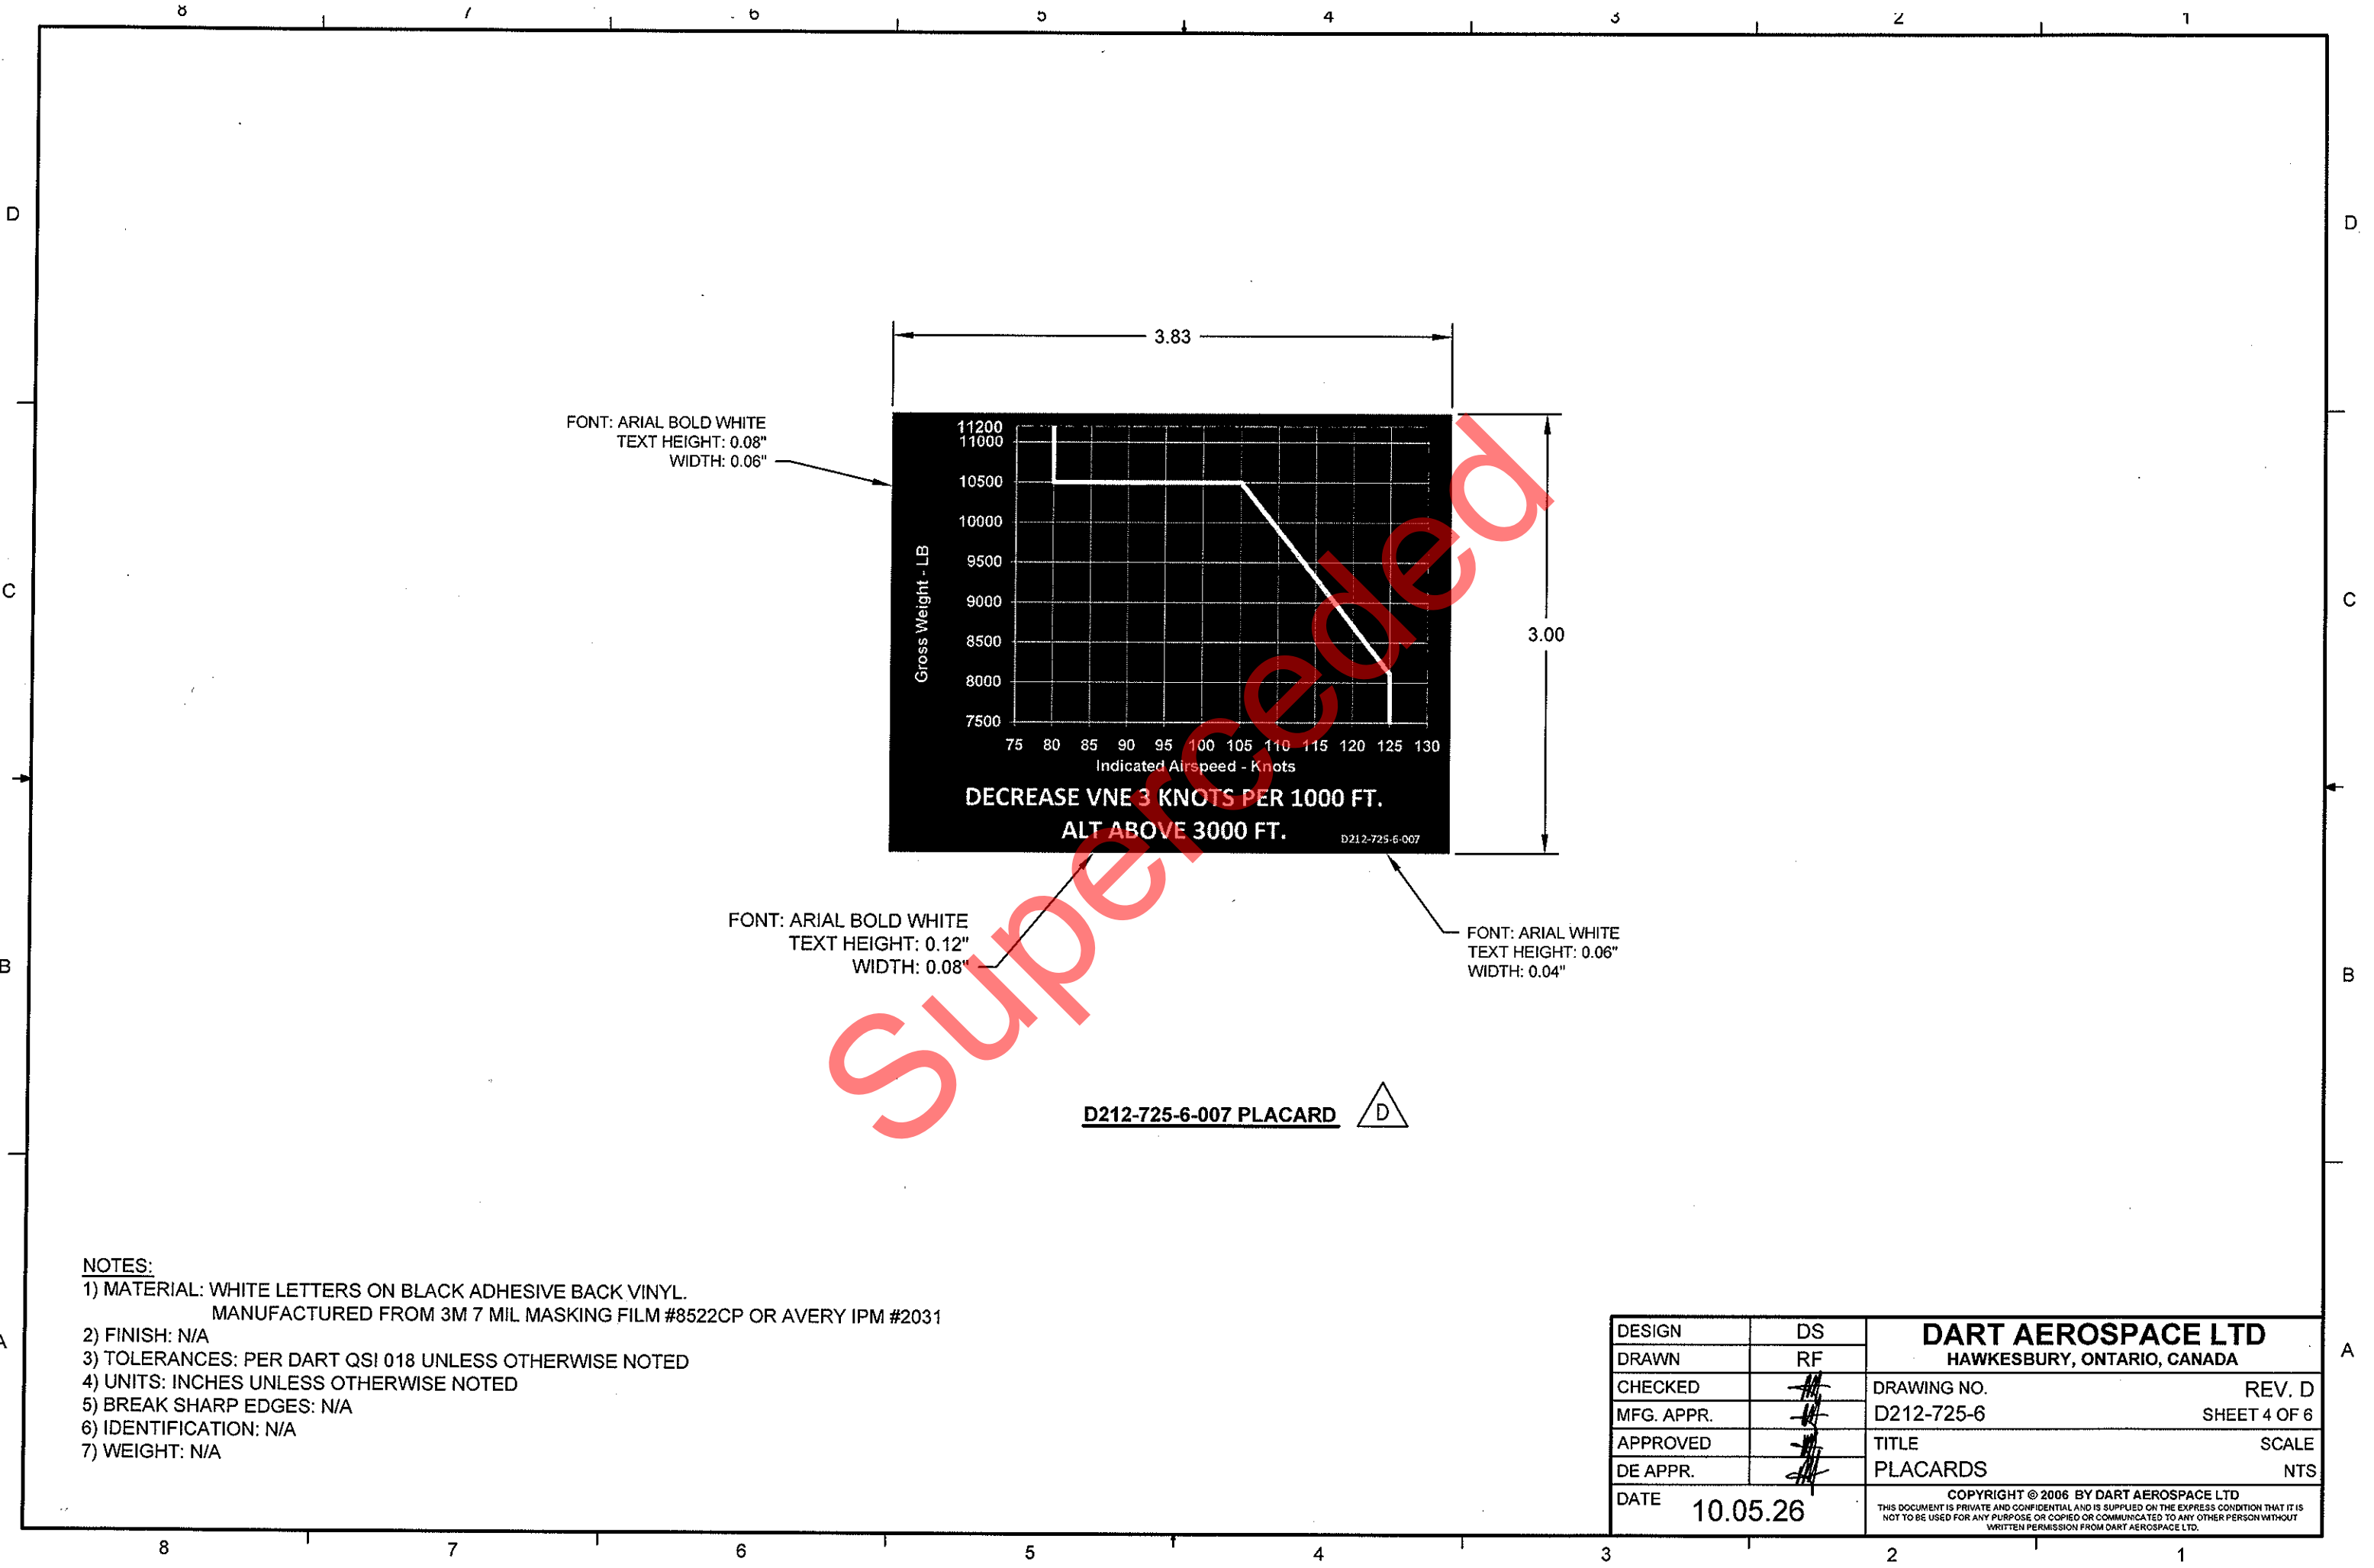

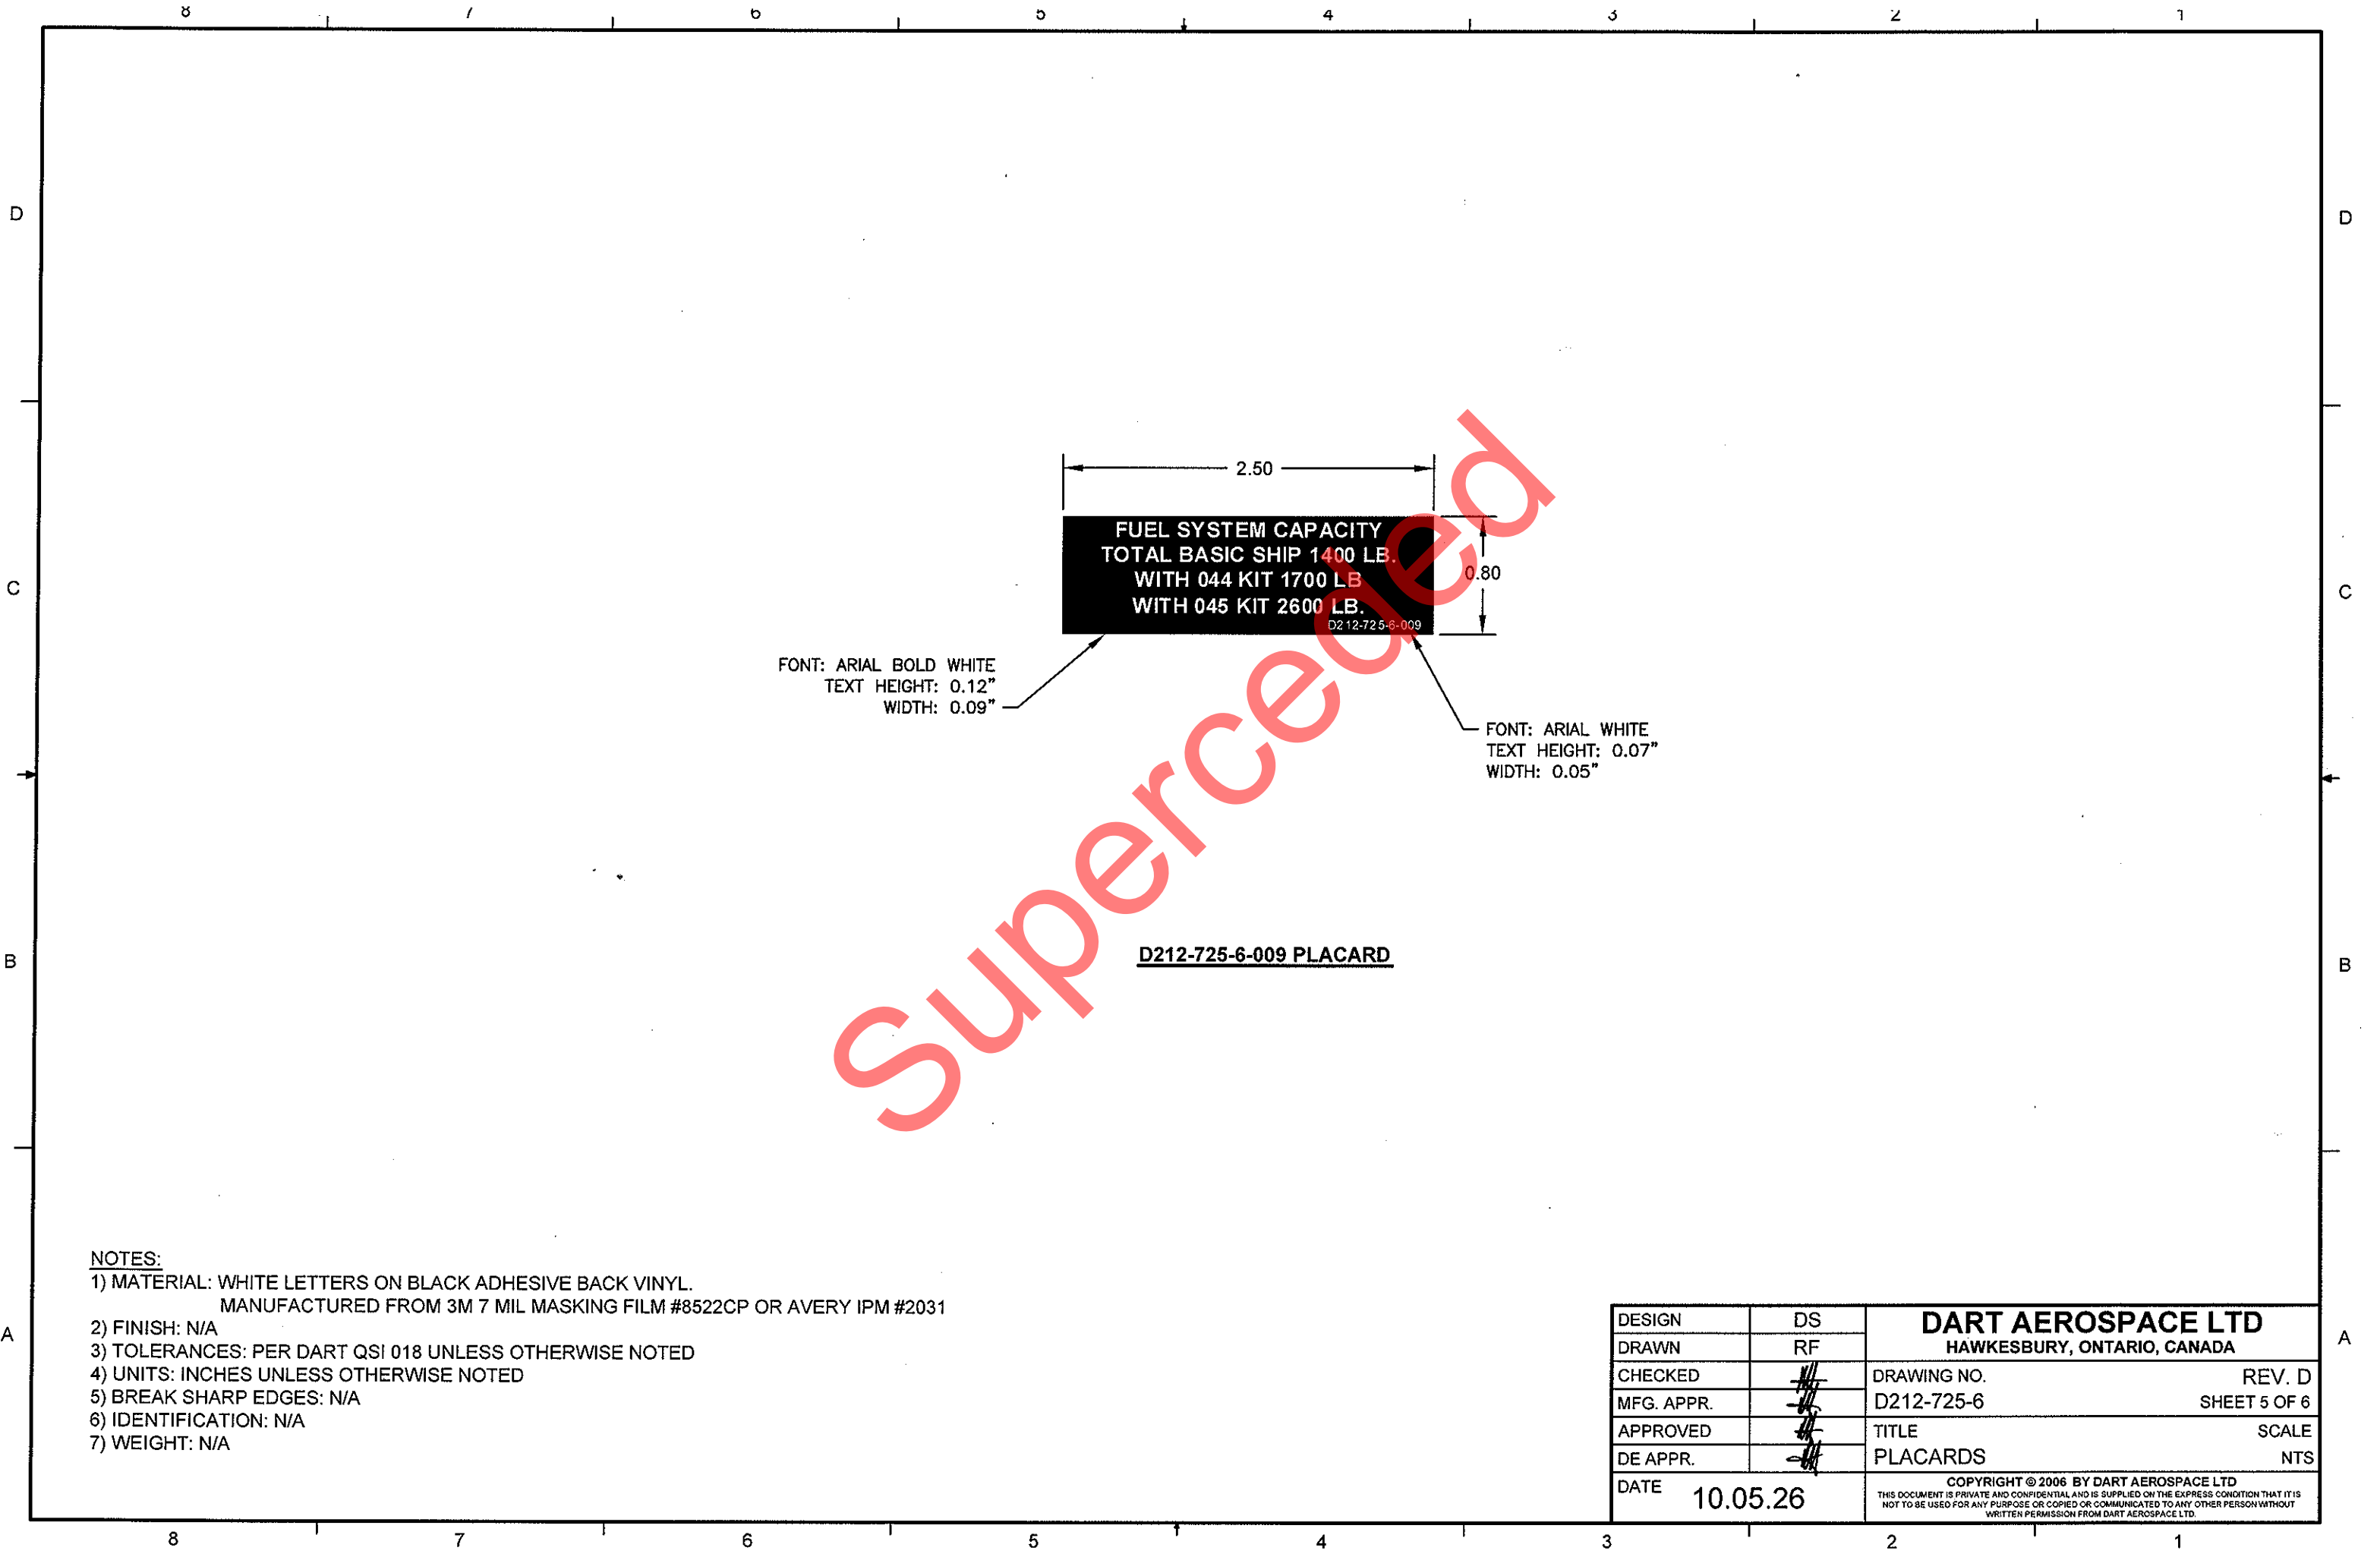

FUEL SYSTEM CAPACITY  
TOTAL BASIC SHIP 1400 LB.  
WITH 044 KIT 1700 LB.  
WITH 045 KIT 2600 LB.  
D212-725-6-009


FONT: ARIAL BOLD WHITE  
TEXT HEIGHT: 0.12"  
WIDTH: 0.09"

FONT: ARIAL WHITE  
TEXT HEIGHT: 0.07"  
WIDTH: 0.05"

D212-725-6-009 PLACARD

- NOTES:
- 1) MATERIAL: WHITE LETTERS ON BLACK ADHESIVE BACK VINYL.  
MANUFACTURED FROM 3M 7 MIL MASKING FILM #8522CP OR AVERY IPM #2031
  - 2) FINISH: N/A
  - 3) TOLERANCES: PER DART QSI 018 UNLESS OTHERWISE NOTED
  - 4) UNITS: INCHES UNLESS OTHERWISE NOTED
  - 5) BREAK SHARP EDGES: N/A
  - 6) IDENTIFICATION: N/A
  - 7) WEIGHT: N/A

DESIGN	DS	DART AEROSPACE LTD HAWKESBURY, ONTARIO, CANADA	
DRAWN	RF		
CHECKED	<del>RF</del>	DRAWING NO.	REV. D
MFG. APPR.	<del>RF</del>	D212-725-6	SHEET 5 OF 6
APPROVED	<del>RF</del>	TITLE	SCALE
DE APPR.	<del>RF</del>	PLACARDS	NTS
DATE	10.05.26	COPYRIGHT © 2006 BY DART AEROSPACE LTD <small>THIS DOCUMENT IS PRIVATE AND CONFIDENTIAL AND IS SUPPLIED ON THE EXPRESS CONDITION THAT IT IS NOT TO BE USED FOR ANY PURPOSE OR COPIED OR COMMUNICATED TO ANY OTHER PERSON WITHOUT WRITTEN PERMISSION FROM DART AEROSPACE LTD.</small>	

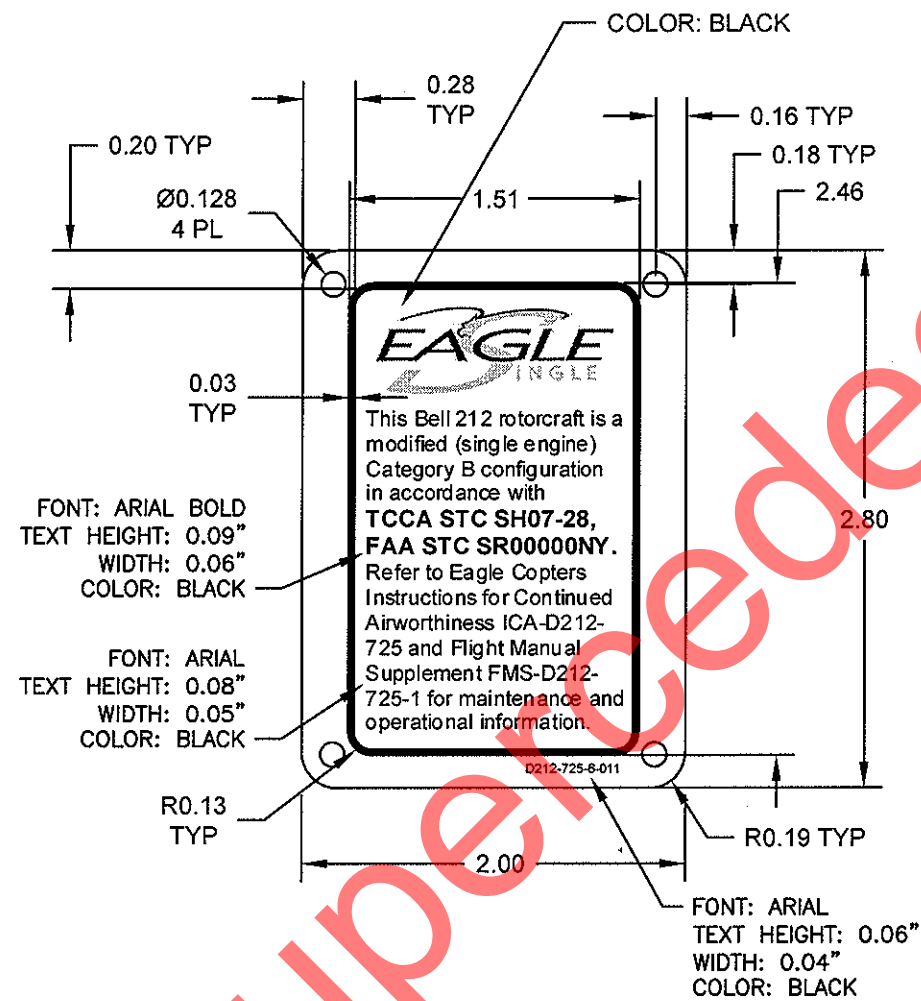

**D212-725-6-011 PLACARD**



**NOTES:**

- 1) MATERIAL: AISI 304/316 STAINLESS STEEL 0.030 (22 GAUGE) SHEET, PER AMS-5513/-5524  
REF. DART SPEC. M304S22GA
- 2) FINISH: RUN THRU DE-BURRING MACHINE USING MEDIUM/COURSE BELT
- 3) TOLERANCES: PER DART QSI 018 UNLESS OTHERWISE NOTED
- 4) UNITS: INCHES UNLESS OTHERWISE NOTED
- 5) BREAK SHARP EDGES: N/A
- 6) IDENTIFICATION: LASER ETCH LOGO, LETTERS & P/N AS SHOWN, 0.005" MAX. DEPTH
- 7) WEIGHT: N/A

DESIGN	DS	<b>DART AEROSPACE LTD</b> HAWKESBURY, ONTARIO, CANADA	
DRAWN	RF		
CHECKED	<del>RF</del>	DRAWING NO.	REV. D
MFG. APPR.	<del>RF</del>	D212-725-6	SHEET 6 OF 6
APPROVED	<del>RF</del>	TITLE	SCALE
DE APPR.	<del>RF</del>	PLACARDS	NTS
DATE	10.05.26	COPYRIGHT © 2006 BY DART AEROSPACE LTD <small>THIS DOCUMENT IS PRIVATE AND CONFIDENTIAL AND IS SUPPLIED ON THE EXPRESS CONDITION THAT IT IS NOT TO BE USED FOR ANY PURPOSE OR COPIED OR COMMUNICATED TO ANY OTHER PERSON WITHOUT WRITTEN PERMISSION FROM DART AEROSPACE LTD.</small>	